IMPORTANT - THIS COMMUNICATION AFFECTS YOUR PROPERTY

TAUNTON DEANE BOROUGH COUNCIL

TOWN AND COUNTRY PLANNING ACT, 1990
(as amended by the Planning and Compensation Act, 1991)

BREACH OF CONDITION NOTICE

relating to land off Ford Road, Wiveliscombe

TO: [redacted]

ISSUED BY: Taunton Deane Borough Council ("the Council").

1. **THIS IS A FORMAL NOTICE** which is issued by the Council as Local Planning Authority under Section 187A of the above Act because it considers that a condition imposed on the grant of planning permission, relating to the land described below, has not been complied with. It considers that you should be required to comply with the condition(s) specified in this Notice.

2. **THE LAND AFFECTED BY THIS NOTICE**

   The land off Ford Road, Wiveliscombe shown edged red on the plan annexed hereto.

3. **THE RELEVANT PLANNING PERMISSION**

   The relevant planning permission to which this Notice relates is the permission granted by the Council on 22 June, 1990 for the extension to factory building and extension of store, Wilscombe Melamine Factory, Ford Road, Wiveliscombe. (Application No. 49/1990/016).

4. **THE BREACH OF CONDITION**

   The following condition(s) has not been complied with:-

   06 No raw materials, finished or unfinished products or parts, crates, packing materials or waste shall be stacked or stored on the site except within the building(s) or within the storage areas(s) as may at any time be approved in writing by the Local Planning Authority.

5. **WHAT YOU ARE REQUIRED TO DO**

As the person(s) responsible for the breach of condition specified in paragraph 4 of this Notice, you are required to comply with the stated condition by removing all material from the area coloured red on the attached plan.

TIME FOR COMPLIANCE – 21 days, beginning with the day on which this Notice is served on you.

6. **WHEN THIS NOTICE TAKES EFFECT**

This Notice takes effect IMMEDIATELY it is served on you, or you receive it by postal delivery.

Dated: 11 January 2002

Signe[redacted]

on behalf of: TAUNTON DEANE BOROUGH COUNCIL

The Deane House,
Belvedere Road,
TAUNTON.
TA1 1HE

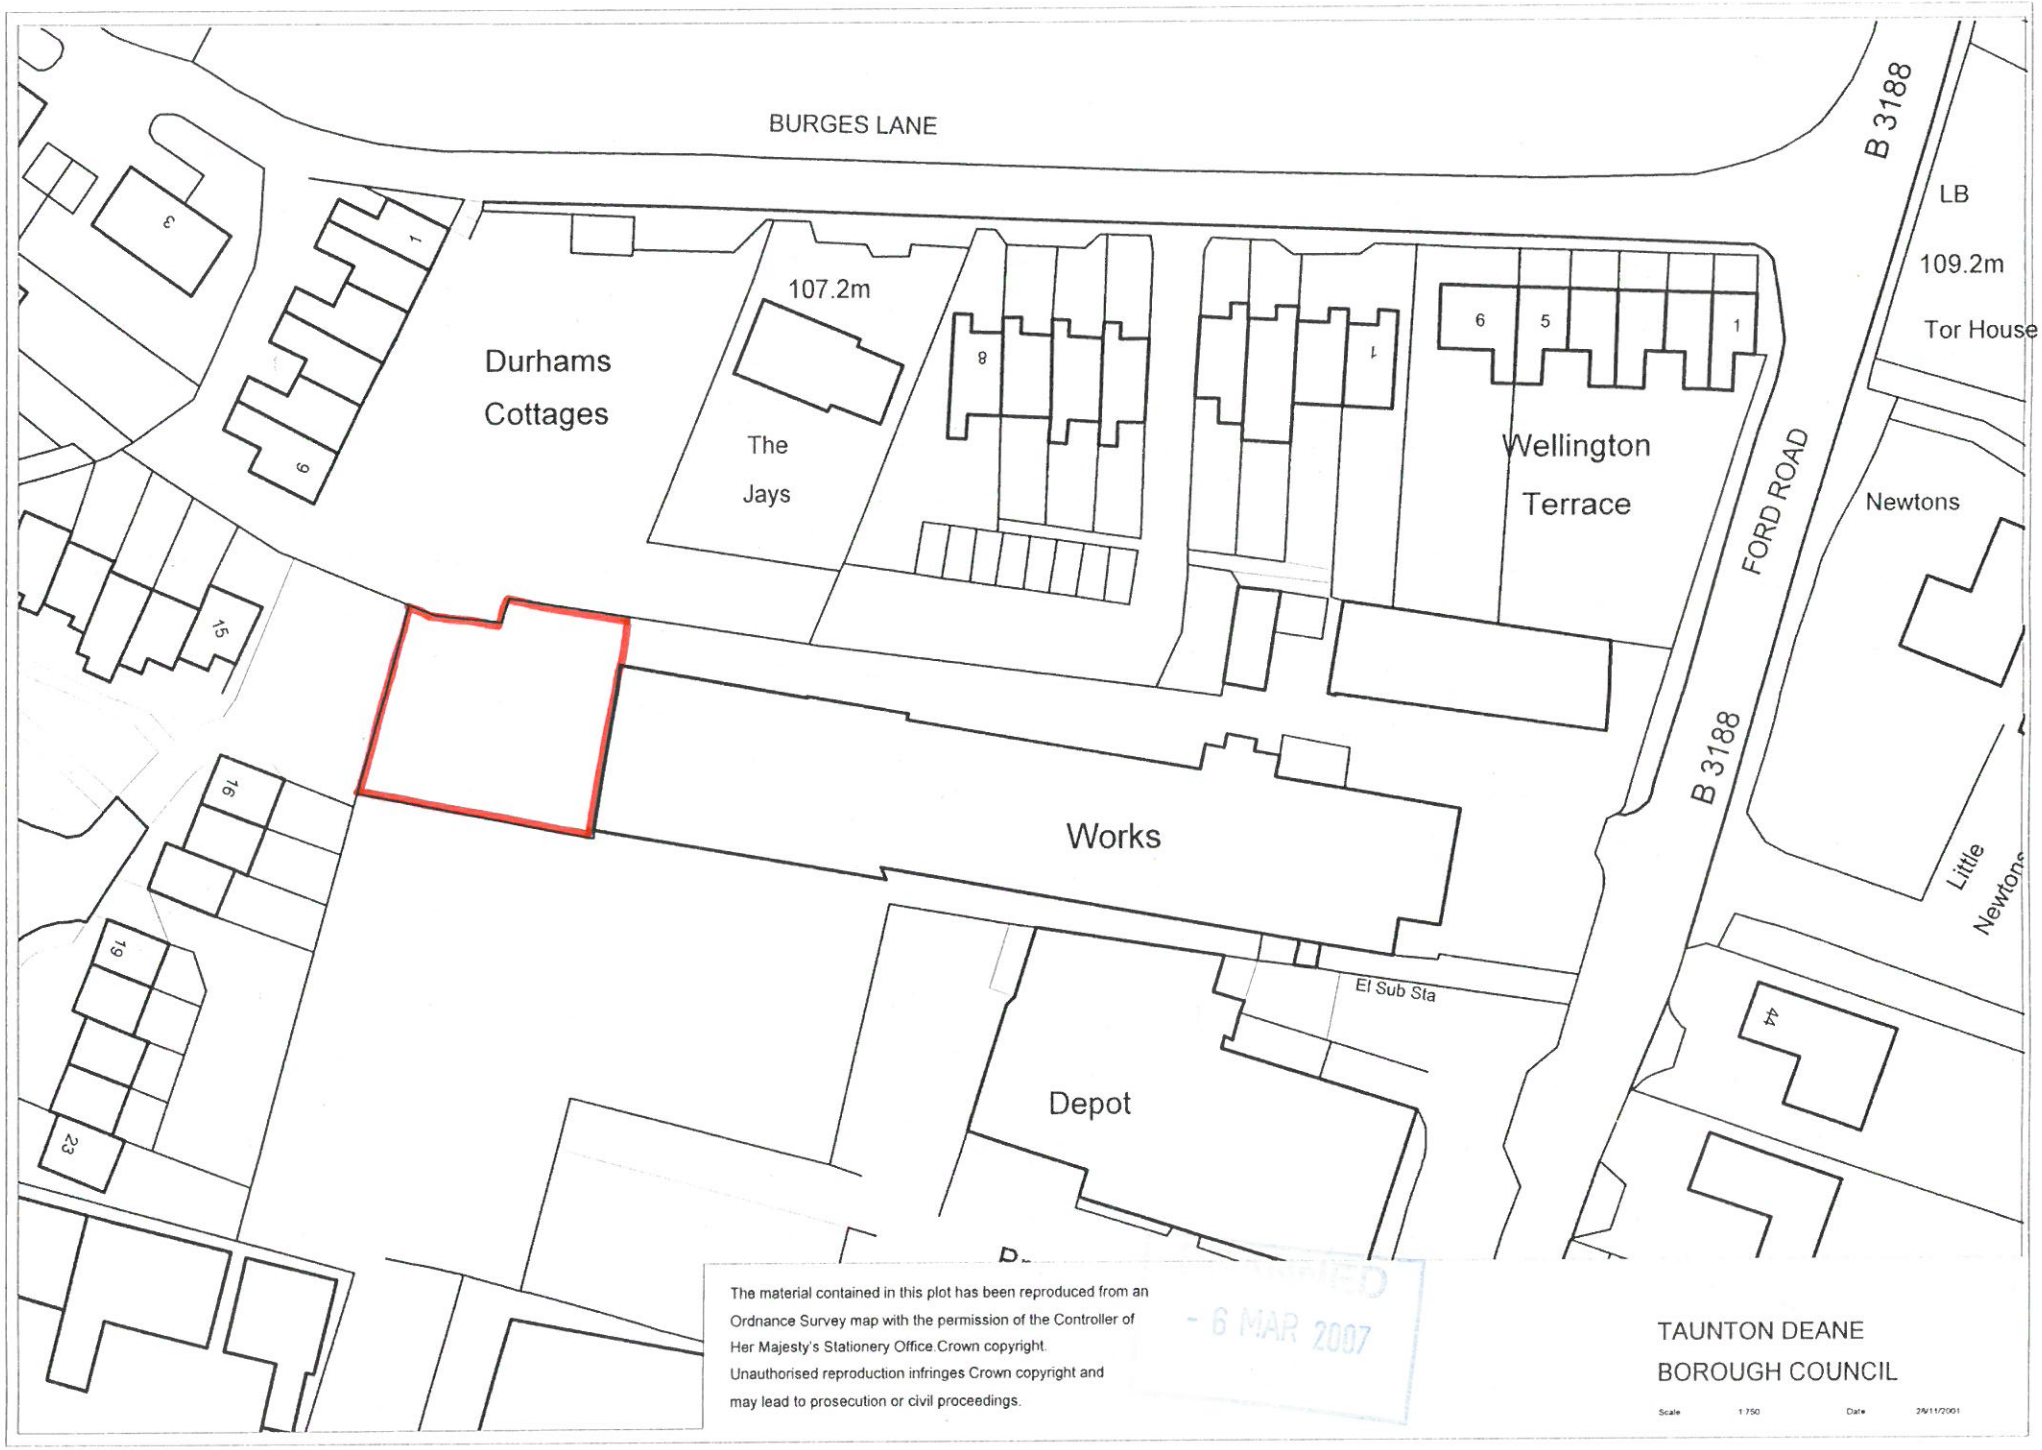
WARNING

THERE IS NO RIGHT OF APPEAL AGAINST THIS NOTICE

It is an offence to contravene the requirements stated in paragraph 5 of this Notice after the end of the compliance period. You will then be at risk of immediate prosecution in the Magistrates' Court, for which the maximum penalty is £1,000 for a first offence and for any subsequent offence. If you are in any doubt what this Notice requires you to do, you should get in touch immediately with Mr. R. Bryant, Member Services Unit, Taunton Deane Borough Council, The Deane House, Belvedere Road, Taunton, TA1 1HE (Tel: 01823 356414).

If you need independent advice about this Notice, you are advised to contact urgently a lawyer, planning consultant or other professional adviser specialising in planning matters. If you wish to contest the validity of the Notice, you may only do so by an application to the High Court for judicial review. A lawyer will advise you on what this procedure involves.

DO NOT LEAVE YOUR RESPONSE TO THE LAST MINUTE


BURGES LANE
B 3188
LB
109.2m
Tor House
Durhams
Cottages
107.2m
The
Jays
Wellington
Terrace
FORD ROAD
Newtons
B 3188
Works
El Sub Sta
Depot
Little
Newtons
The material contained in this plot has been reproduced from an
Ordnance Survey map with the permission of the Controller of
Her Majesty's Stationery Office.Crown copyright.
Unauthorised reproduction infringes Crown copyright and
may lead to prosecution or civil proceedings.
- 6 MAR 2007
TAUNTON DEANE
BOROUGH COUNCIL
Scale 1:750
Date 29/11/2001